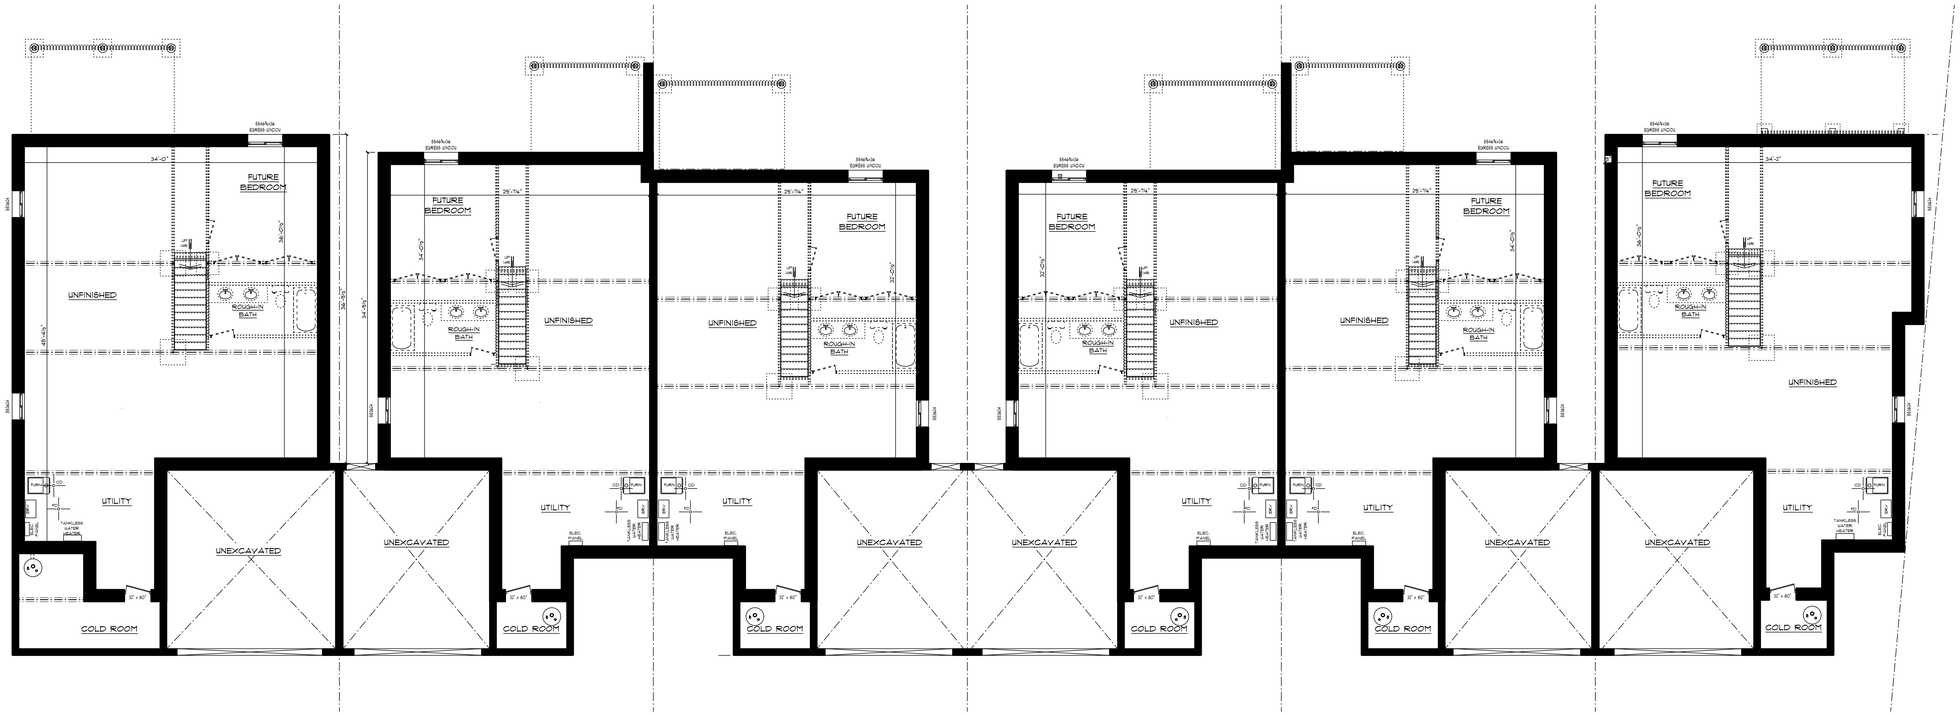

FOUNDATION PLAN
SCALE: 1/8" = 1'-0"
(TYP. BETWEEN BLOCK END UNIT)
NORTH BLOCK II
- UNIT #1
THE COURTLAND

FOUNDATION PLAN
SCALE: 1/8" = 1'-0"
(TYP. LARGE CENTER UNIT)
NORTH BLOCK II
- UNIT #2
THE ODYSSEY

FOUNDATION PLAN
SCALE: 1/8" = 1'-0"
(TYP. SMALL CENTER UNIT)
NORTH BLOCK II
- UNIT #3
THE BRAEBURN

FOUNDATION PLAN
SCALE: 1/8" = 1'-0"
(TYP. SMALL CENTER UNIT)
NORTH BLOCK II
- UNIT #4
THE BRAEBURN

FOUNDATION PLAN
SCALE: 1/8" = 1'-0"
(TYP. LARGE CENTER UNIT)
NORTH BLOCK II
- UNIT #5
THE ODYSSEY

FOUNDATION PLAN
SCALE: 1/8" = 1'-0"
(TYP. END OF BLOCK END UNIT)
NORTH BLOCK II
- UNIT #6
THE CENTENNIAL

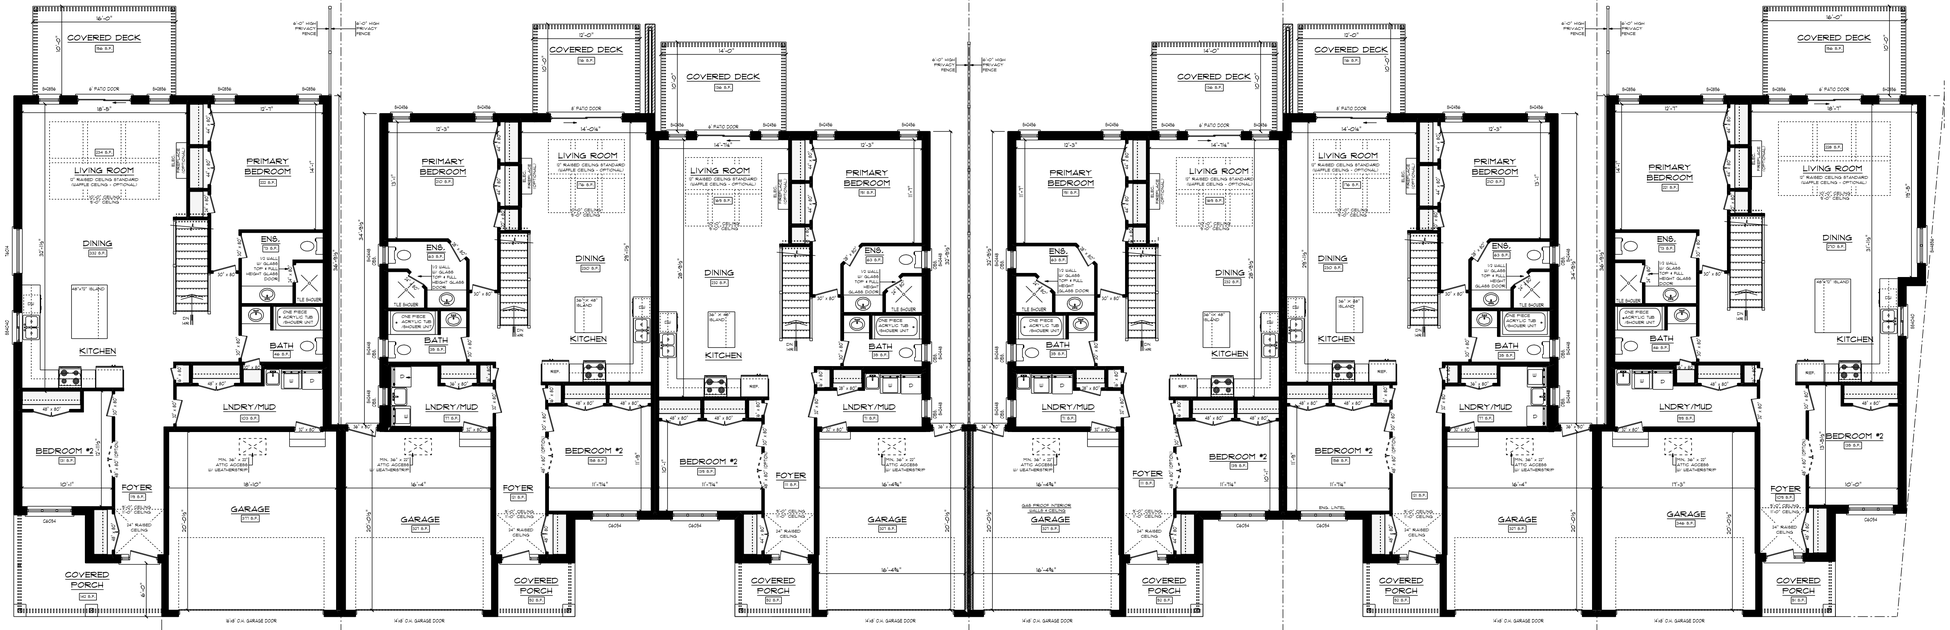

MAIN FLOOR PLAN

SCALE: 1/8" = 1'-0"

(TYP. BTWN BLOCK END UNIT)

843 SQ.FT. FINISHED AREA/
547 SQ.FT. FOOTPRINT - INCLUDES COVERED DECK/PORCH
MAX FOOTPRINT = 2384 SQ.FT.

NORTH BLOCK 11 - UNIT #1

THE COURTLAND

MAIN FLOOR PLAN

SCALE: 1/8" = 1'-0"

(TYP. LARGE CENTER UNIT)

716 SQ.FT. FINISHED AREA/
884 SQ.FT. FOOTPRINT - INCLUDES COVERED PORCH
MAX FOOTPRINT = 1861 SQ.FT.

NORTH BLOCK 11 - UNIT #2

THE ODYSSEY

MAIN FLOOR PLAN

SCALE: 1/8" = 1'-0"

(TYP. SMALL CENTER UNIT)

595 SQ.FT. FINISHED AREA/
803 SQ.FT. FOOTPRINT - INCLUDES COVERED DECK/PORCH
MAX FOOTPRINT = 1861 SQ.FT.

NORTH BLOCK 11 - UNIT #3

THE BRAEBURN

MAIN FLOOR PLAN

SCALE: 1/8" = 1'-0"

(TYP. SMALL CENTER UNIT)

595 SQ.FT. FINISHED AREA/
801 SQ.FT. FOOTPRINT - INCLUDES COVERED DECK/PORCH
MAX FOOTPRINT = 1861 SQ.FT.

NORTH BLOCK 11 - UNIT #4

THE BRAEBURN

MAIN FLOOR PLAN

SCALE: 1/8" = 1'-0"

(TYP. LARGE CENTER UNIT)

716 SQ.FT. FINISHED AREA/
884 SQ.FT. FOOTPRINT - INCLUDES COVERED PORCH
MAX FOOTPRINT = 1861 SQ.FT.

NORTH BLOCK 11 - UNIT #5

THE ODYSSEY

MAIN FLOOR PLAN

SCALE: 1/8" = 1'-0"

(TYP. END OF BLOCK END UNIT)

909 SQ.FT. FINISHED AREA/
1065 SQ.FT. FOOTPRINT - INCLUDES COVERED DECK/PORCH
MAX FOOTPRINT = 1403 SQ.FT.

NORTH BLOCK 11 - UNIT #6

THE CENTENNIAL